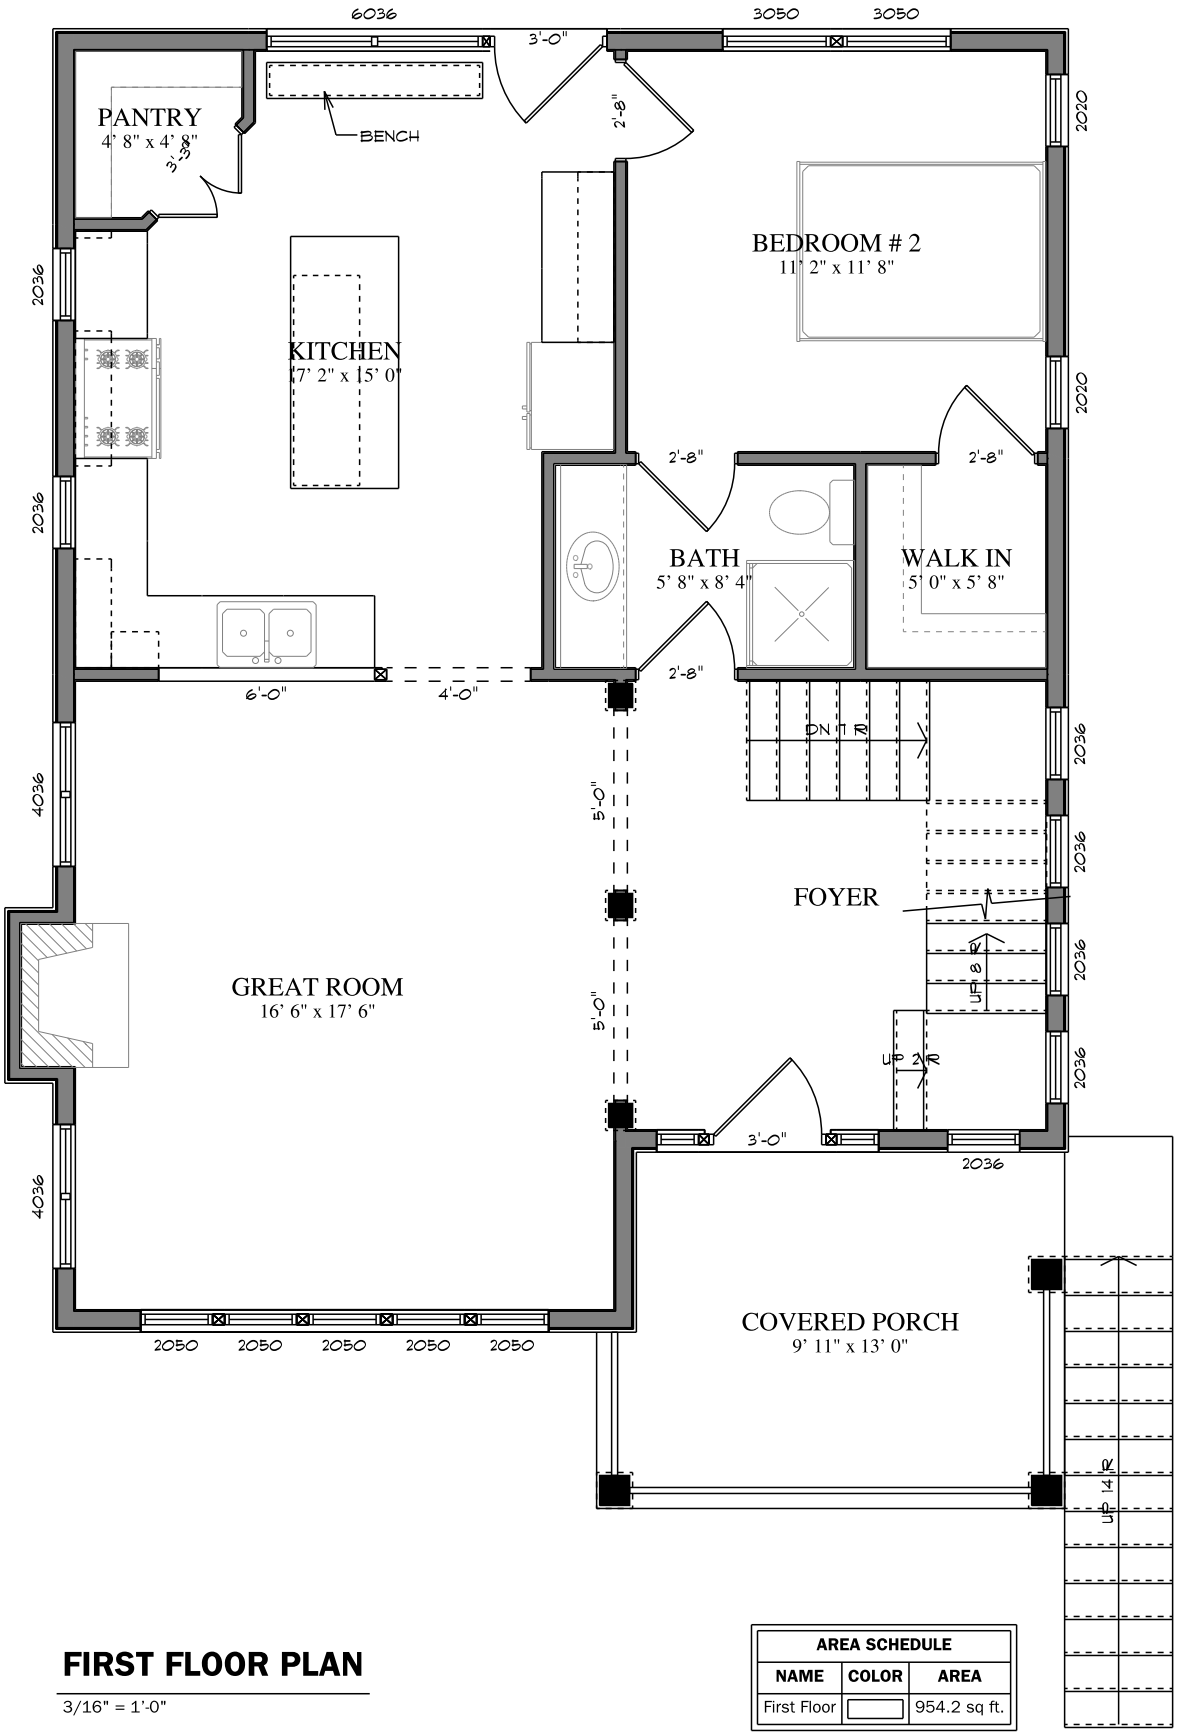

FIRST FLOOR PLAN

3/16" = 1'-0"

AREA SCHEDULE		
NAME	COLOR	AREA
First Floor		954.2 sq ft.