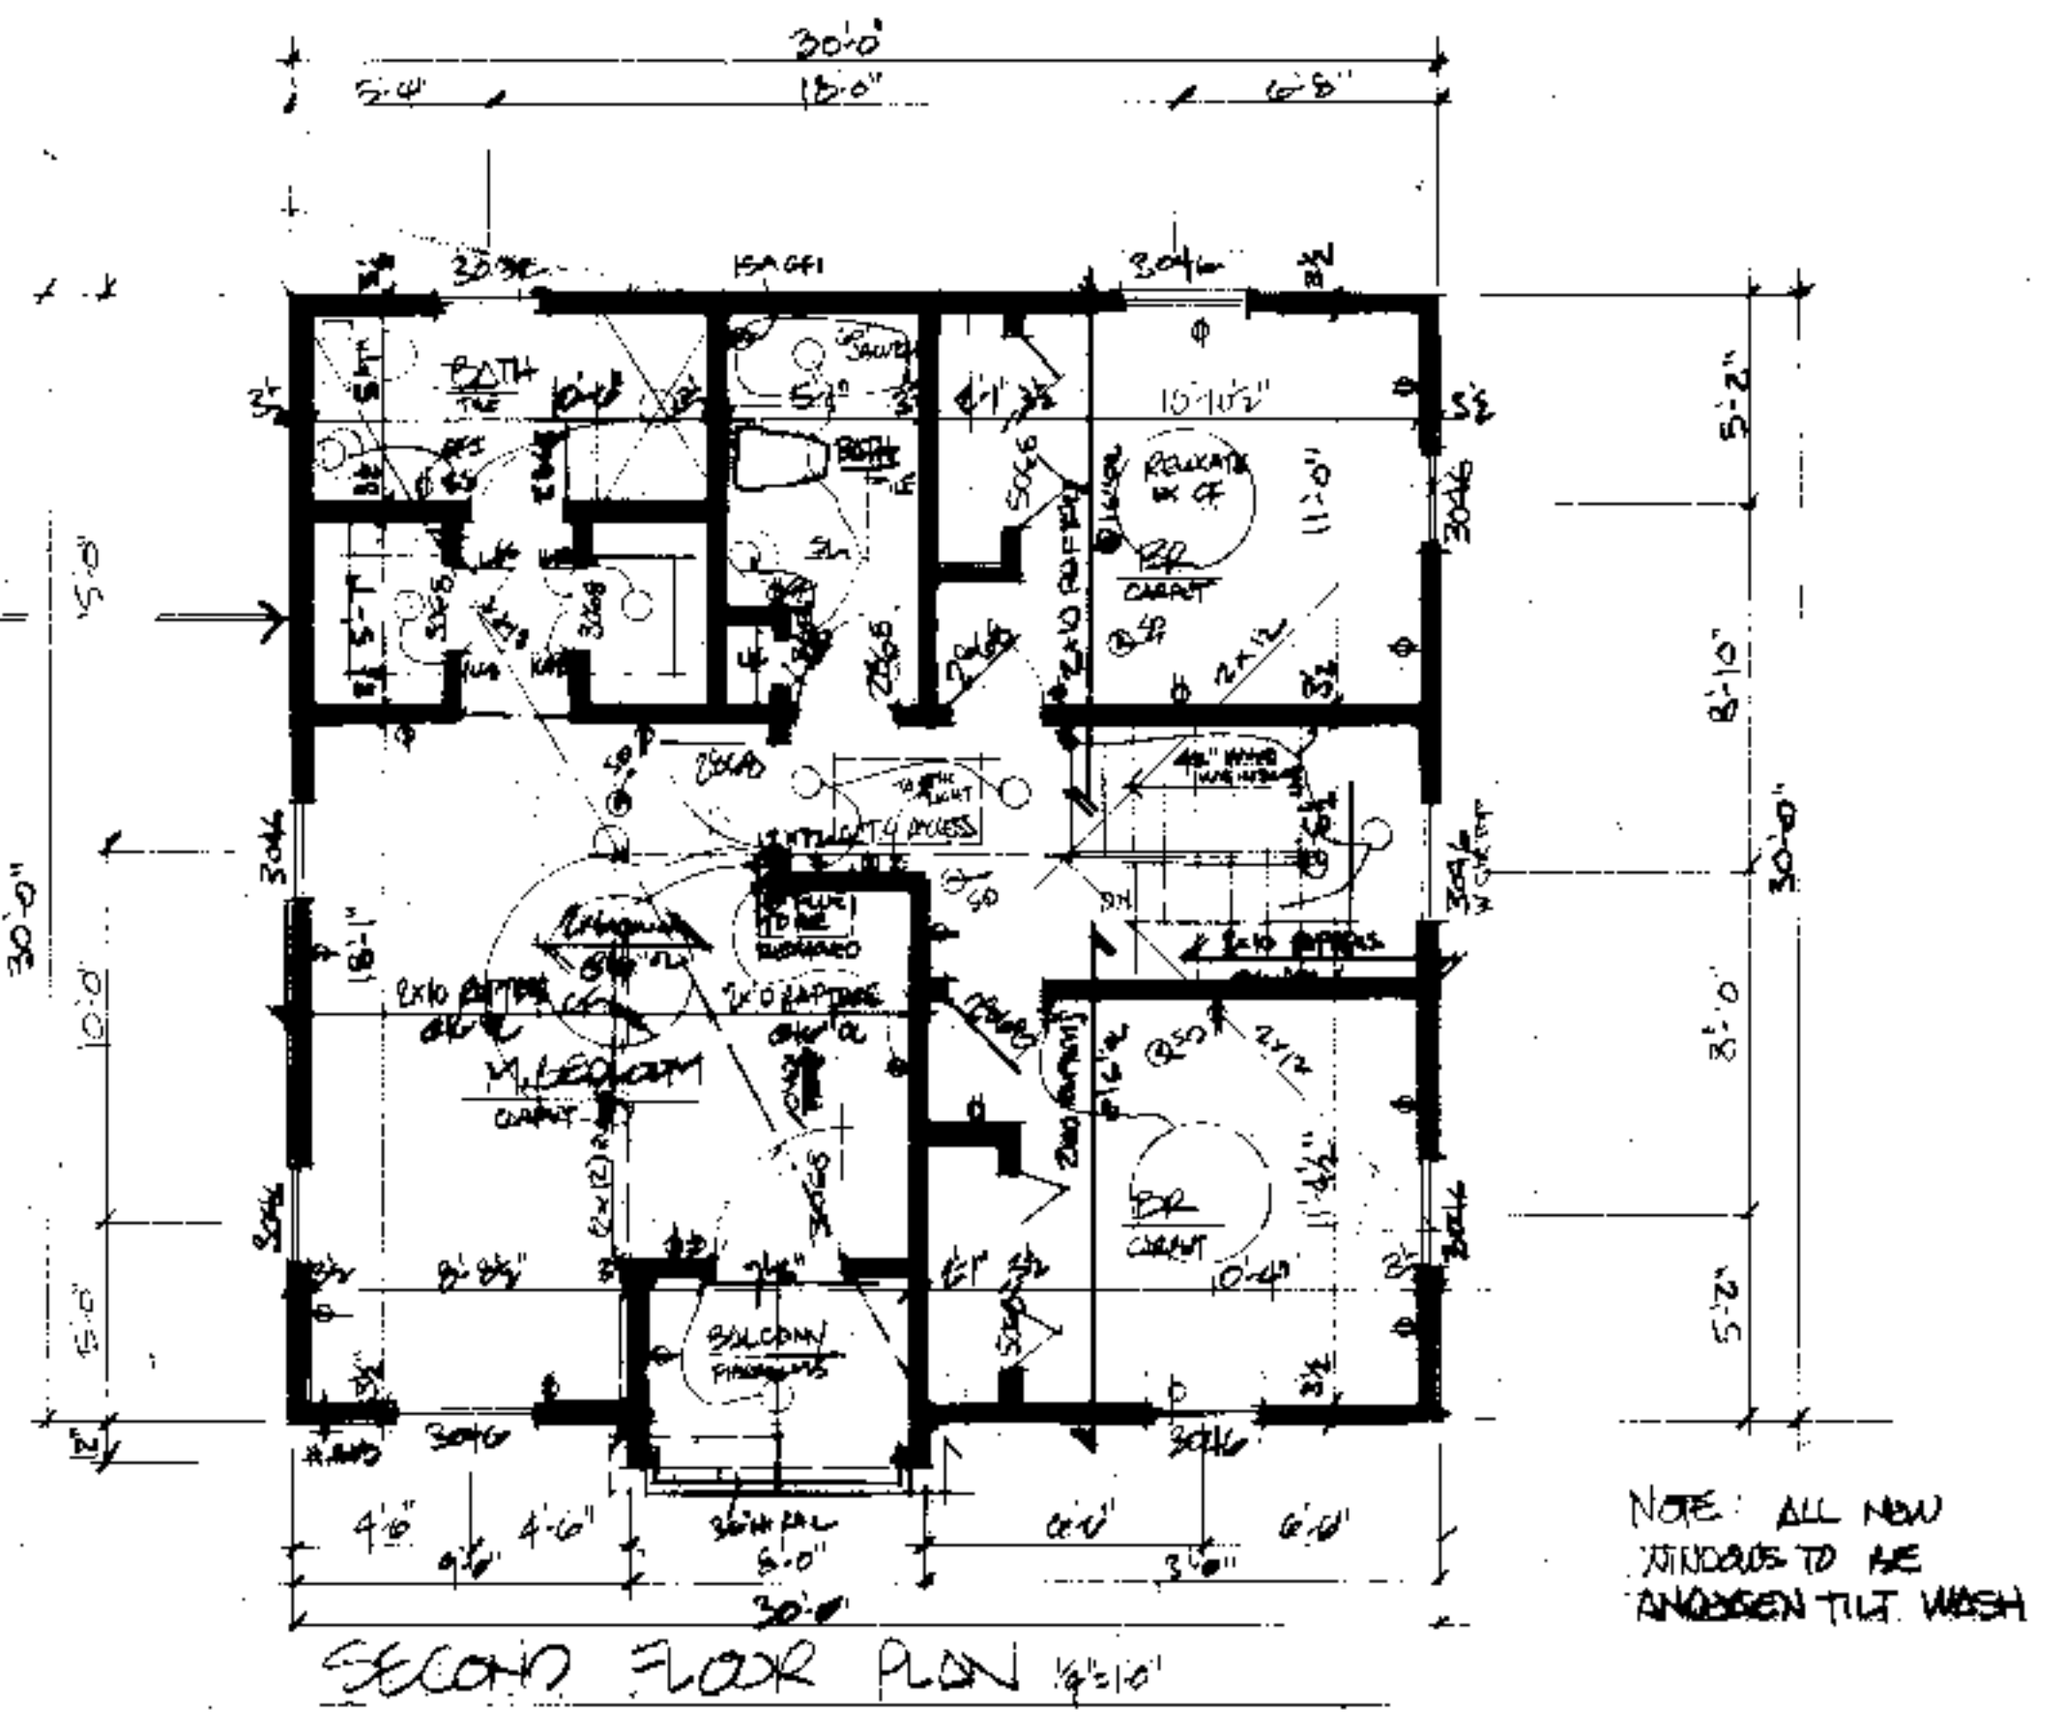

SECOND FLOOR PLAN 1/4"=1'