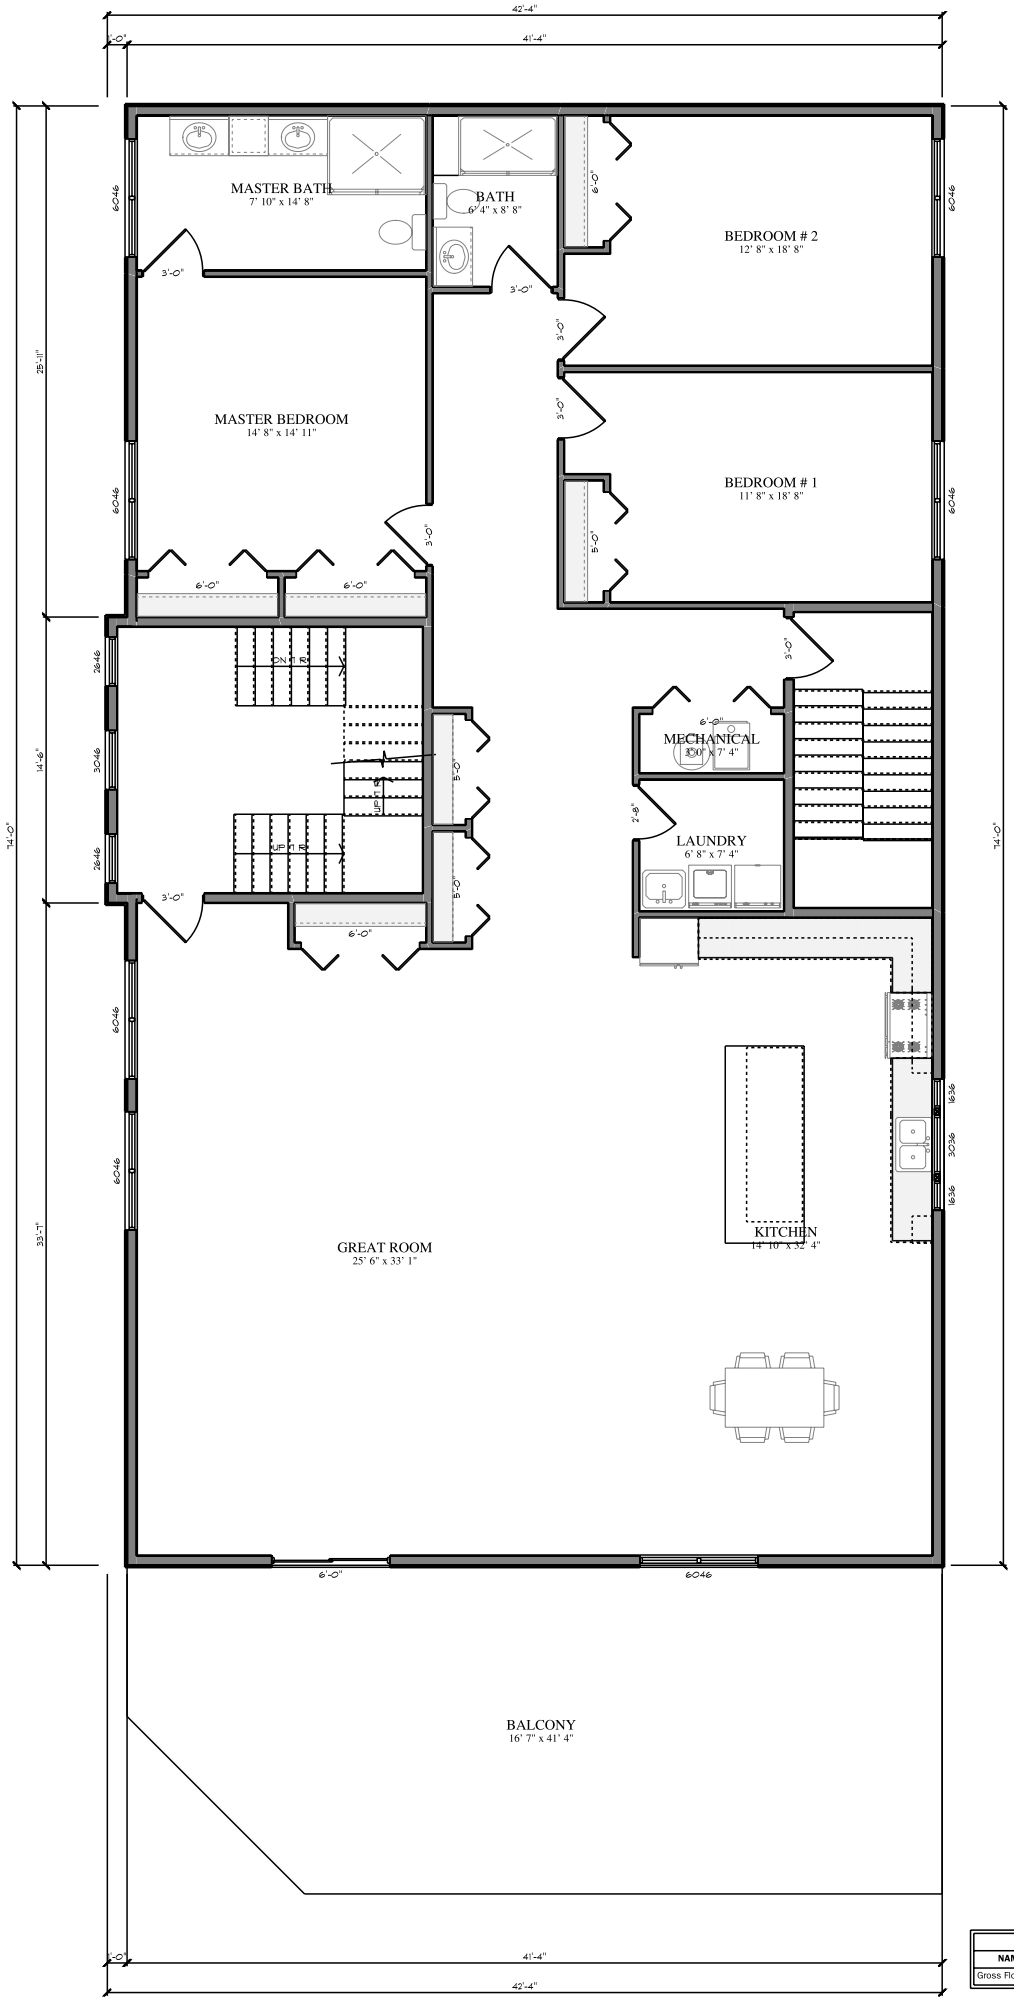

AREA SCHEDULE		
NAME	COLOR	AREA
Gross Floor Area		3073.2 sq ft.