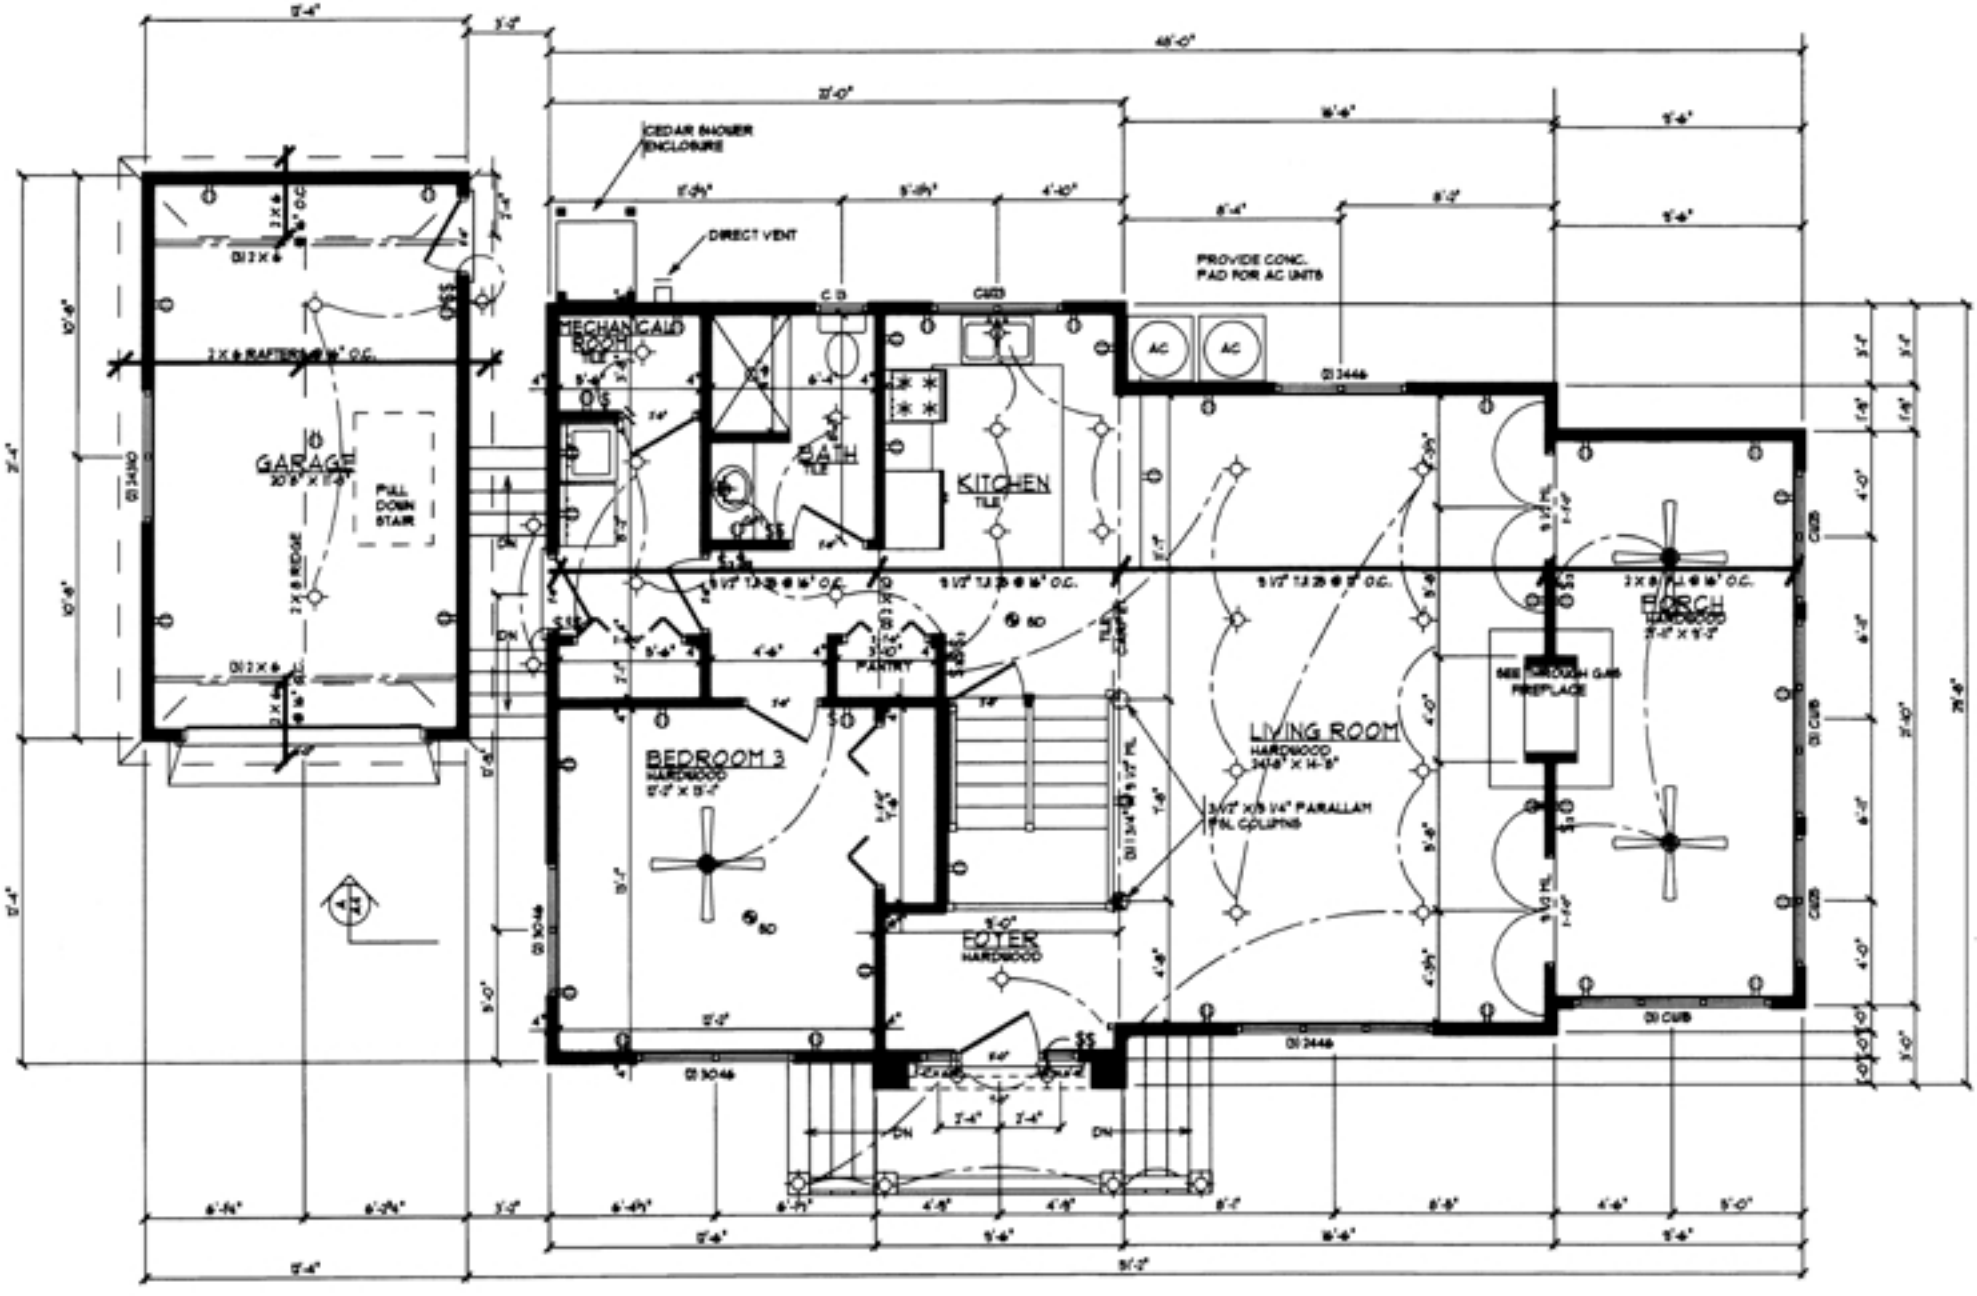
CEDAR SHOWER ENCLOSURE
DIRECT VENT
PROVIDE CONC. PAD FOR AC UNITS
MECHANICAL ROOM
BATH
KITCHEN
GARAGE
FULL DOWN STAIR
PANTRY
BEDROOM 3
HARDWOOD
LIVING ROOM
HARDWOOD
FOYER
HARDWOOD
PORCH
HARDWOOD
AC
AC