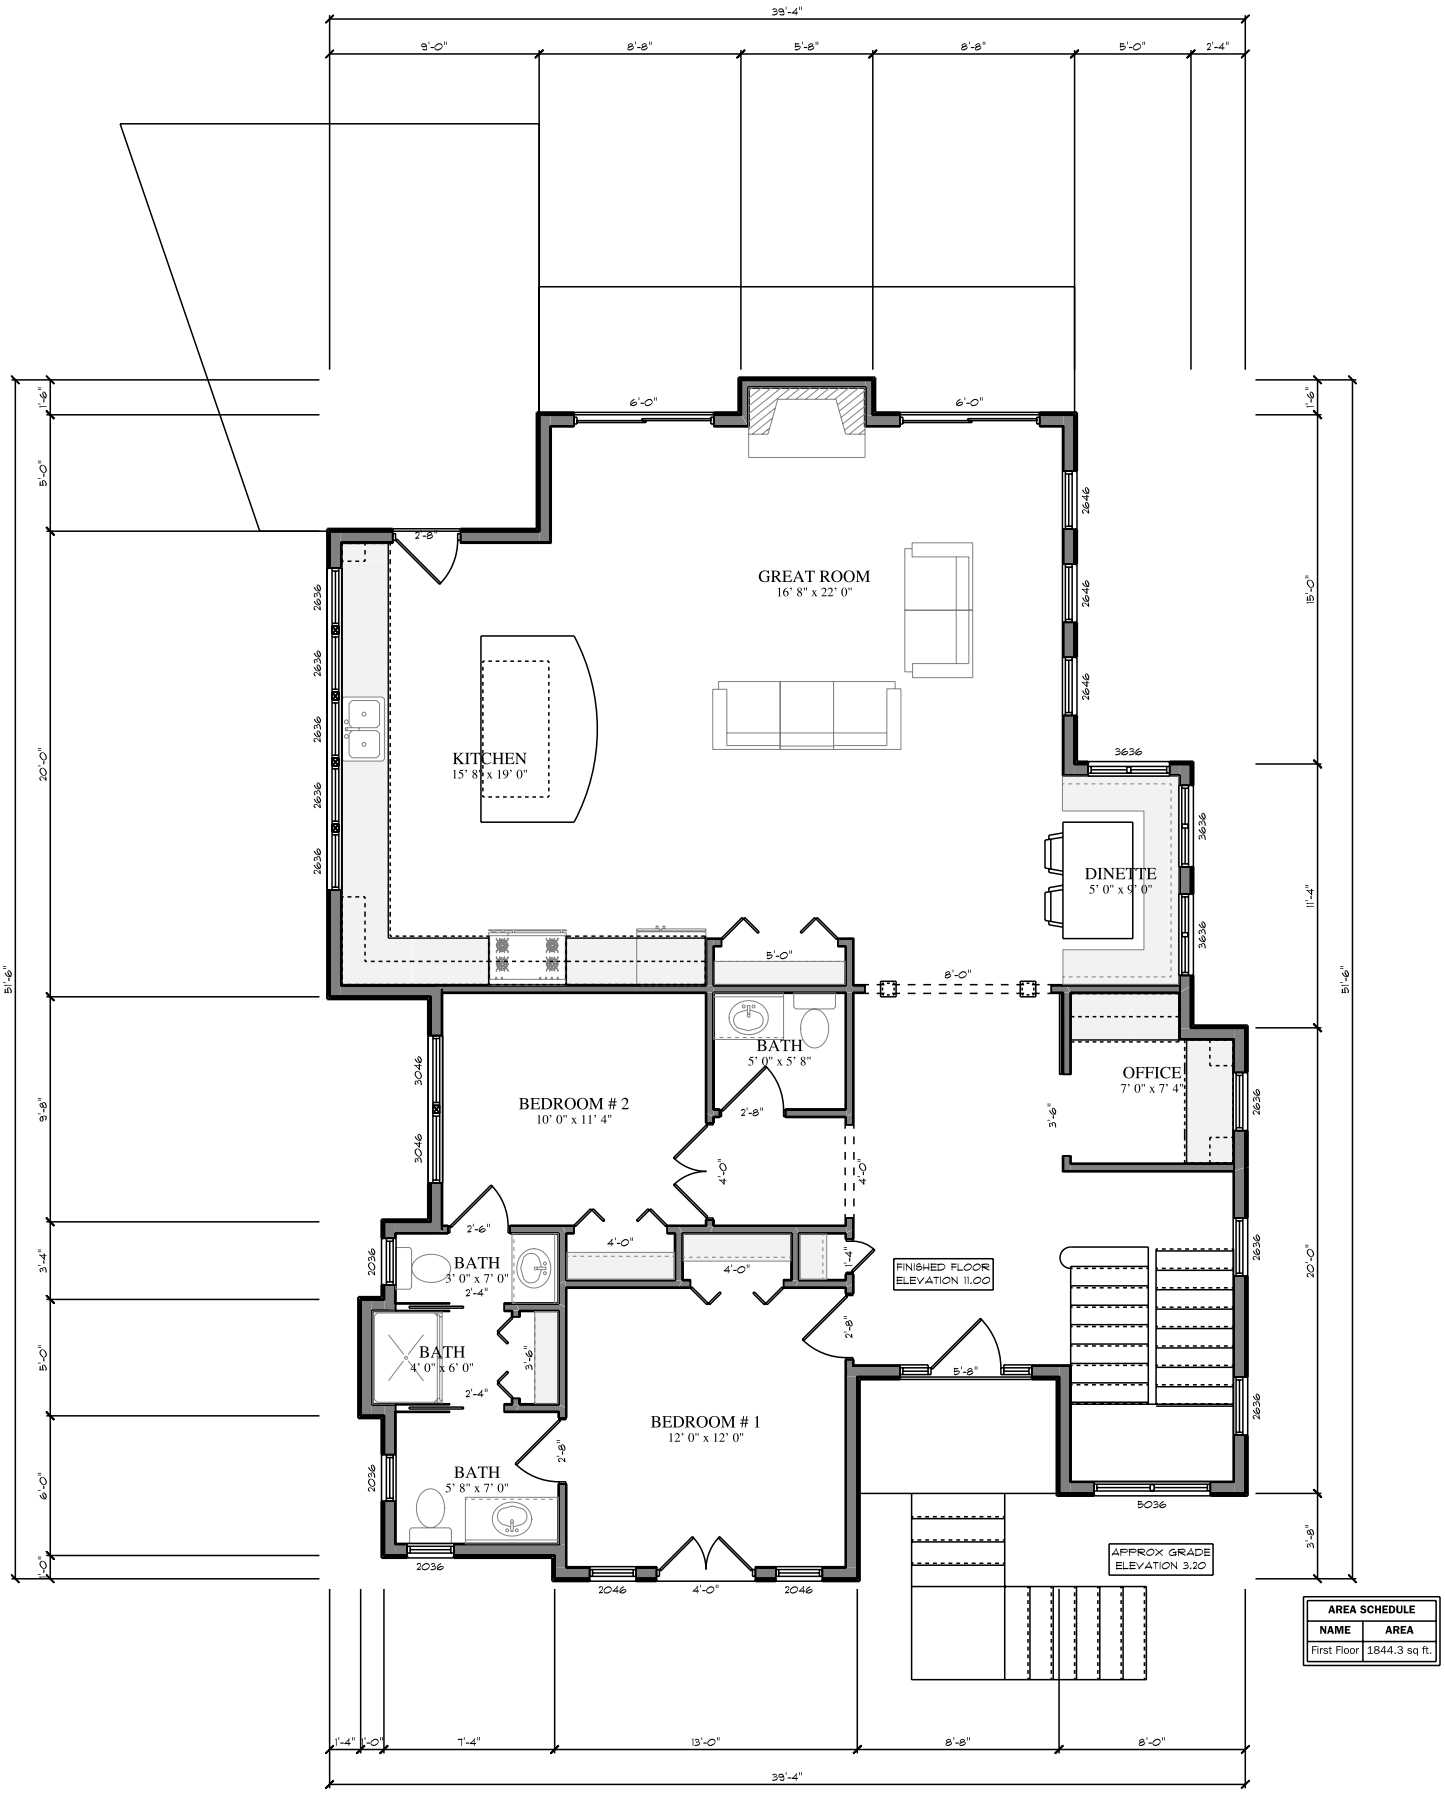

AREA SCHEDULE	
NAME	AREA
First Floor	1844.3 sq ft.