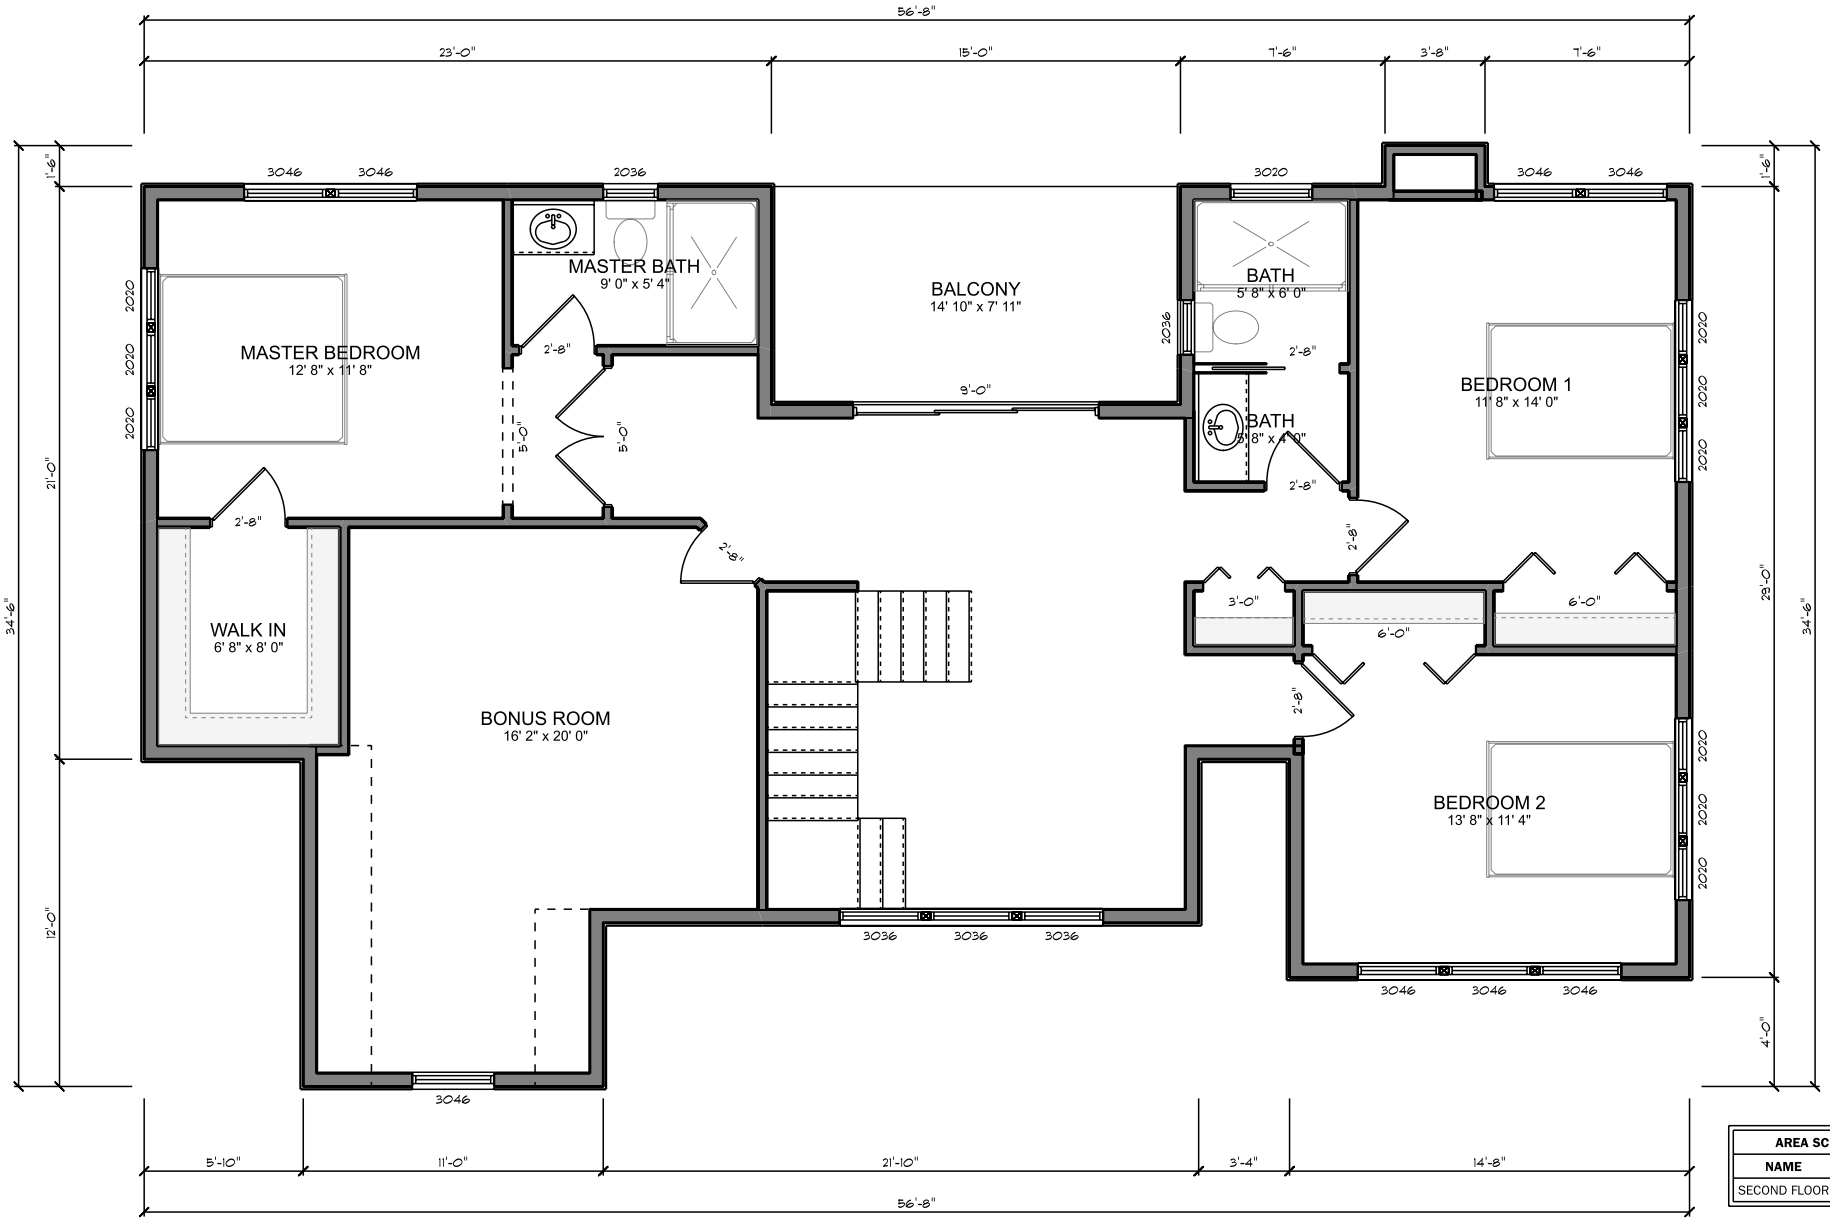


| AREA SCHEDULE | |
|---|---|
| NAME | AREA |
| SECOND FLOOR | 1473.8 sq ft. |