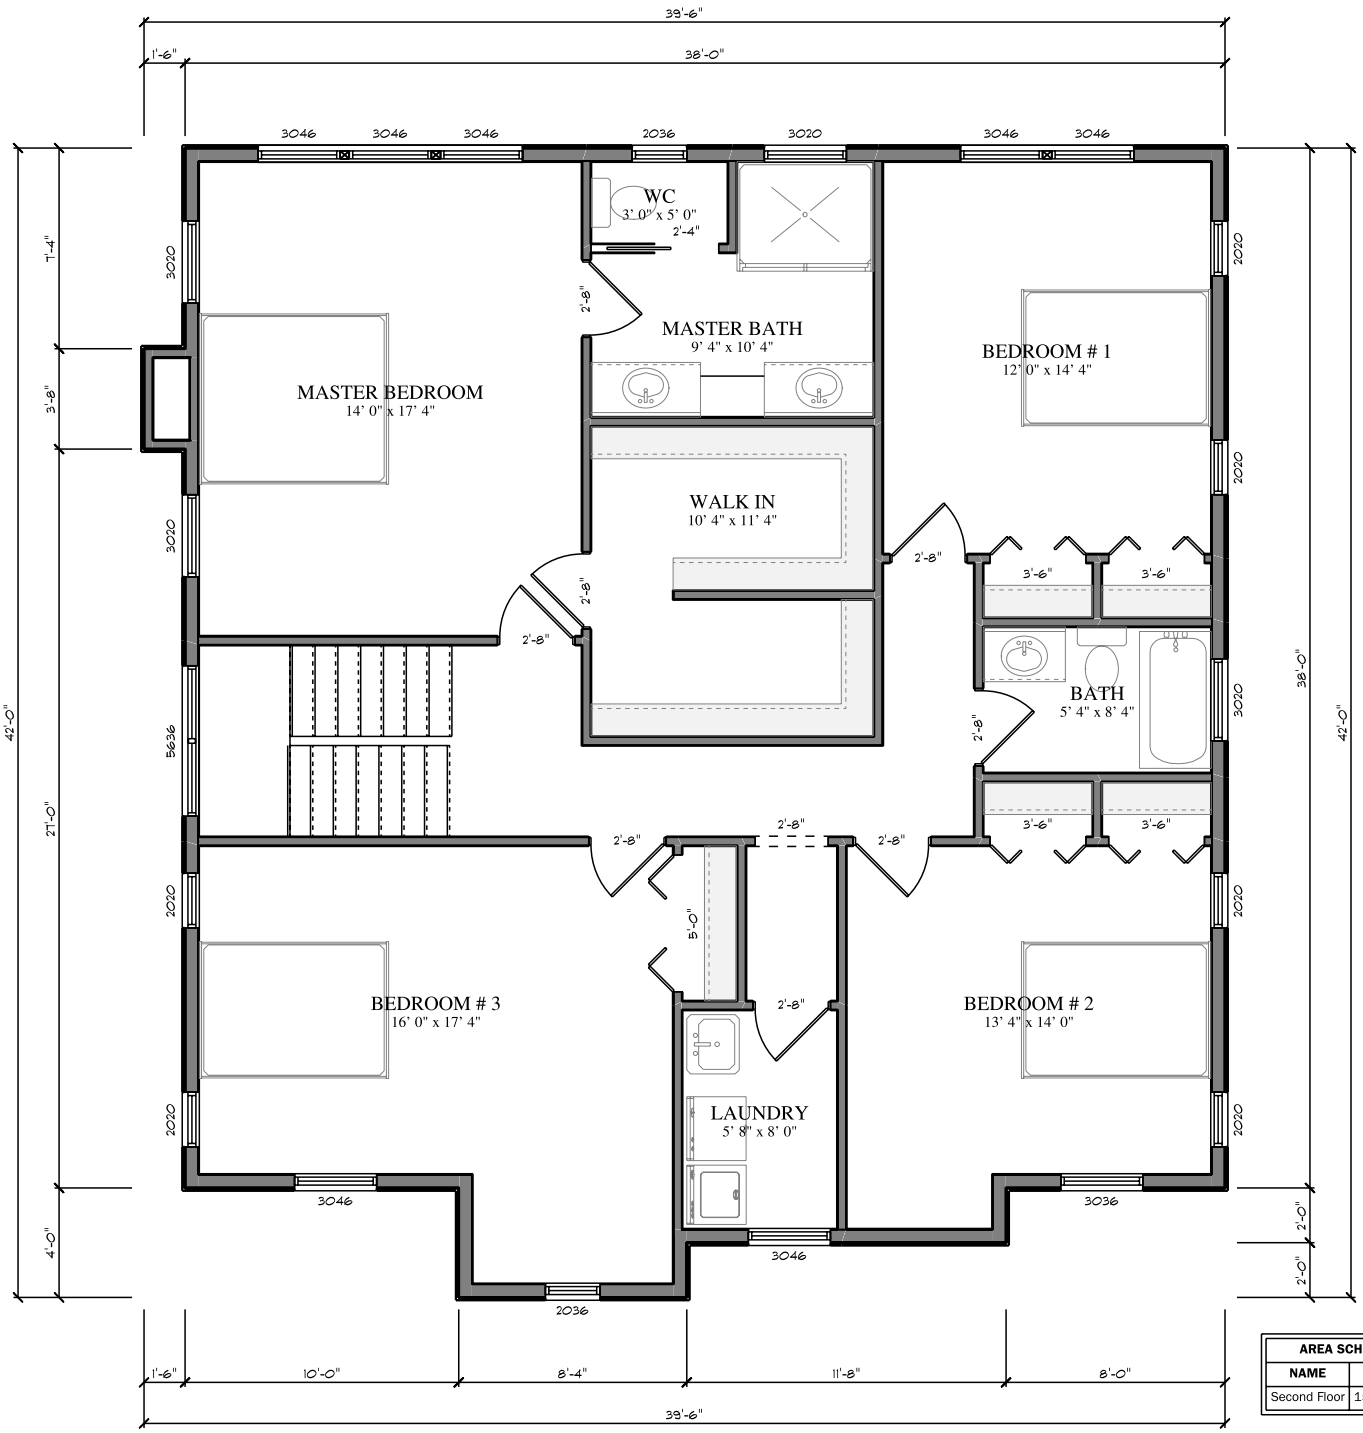

AREA SCHEDULE	
NAME	AREA
Second Floor	1506.2 sq ft.