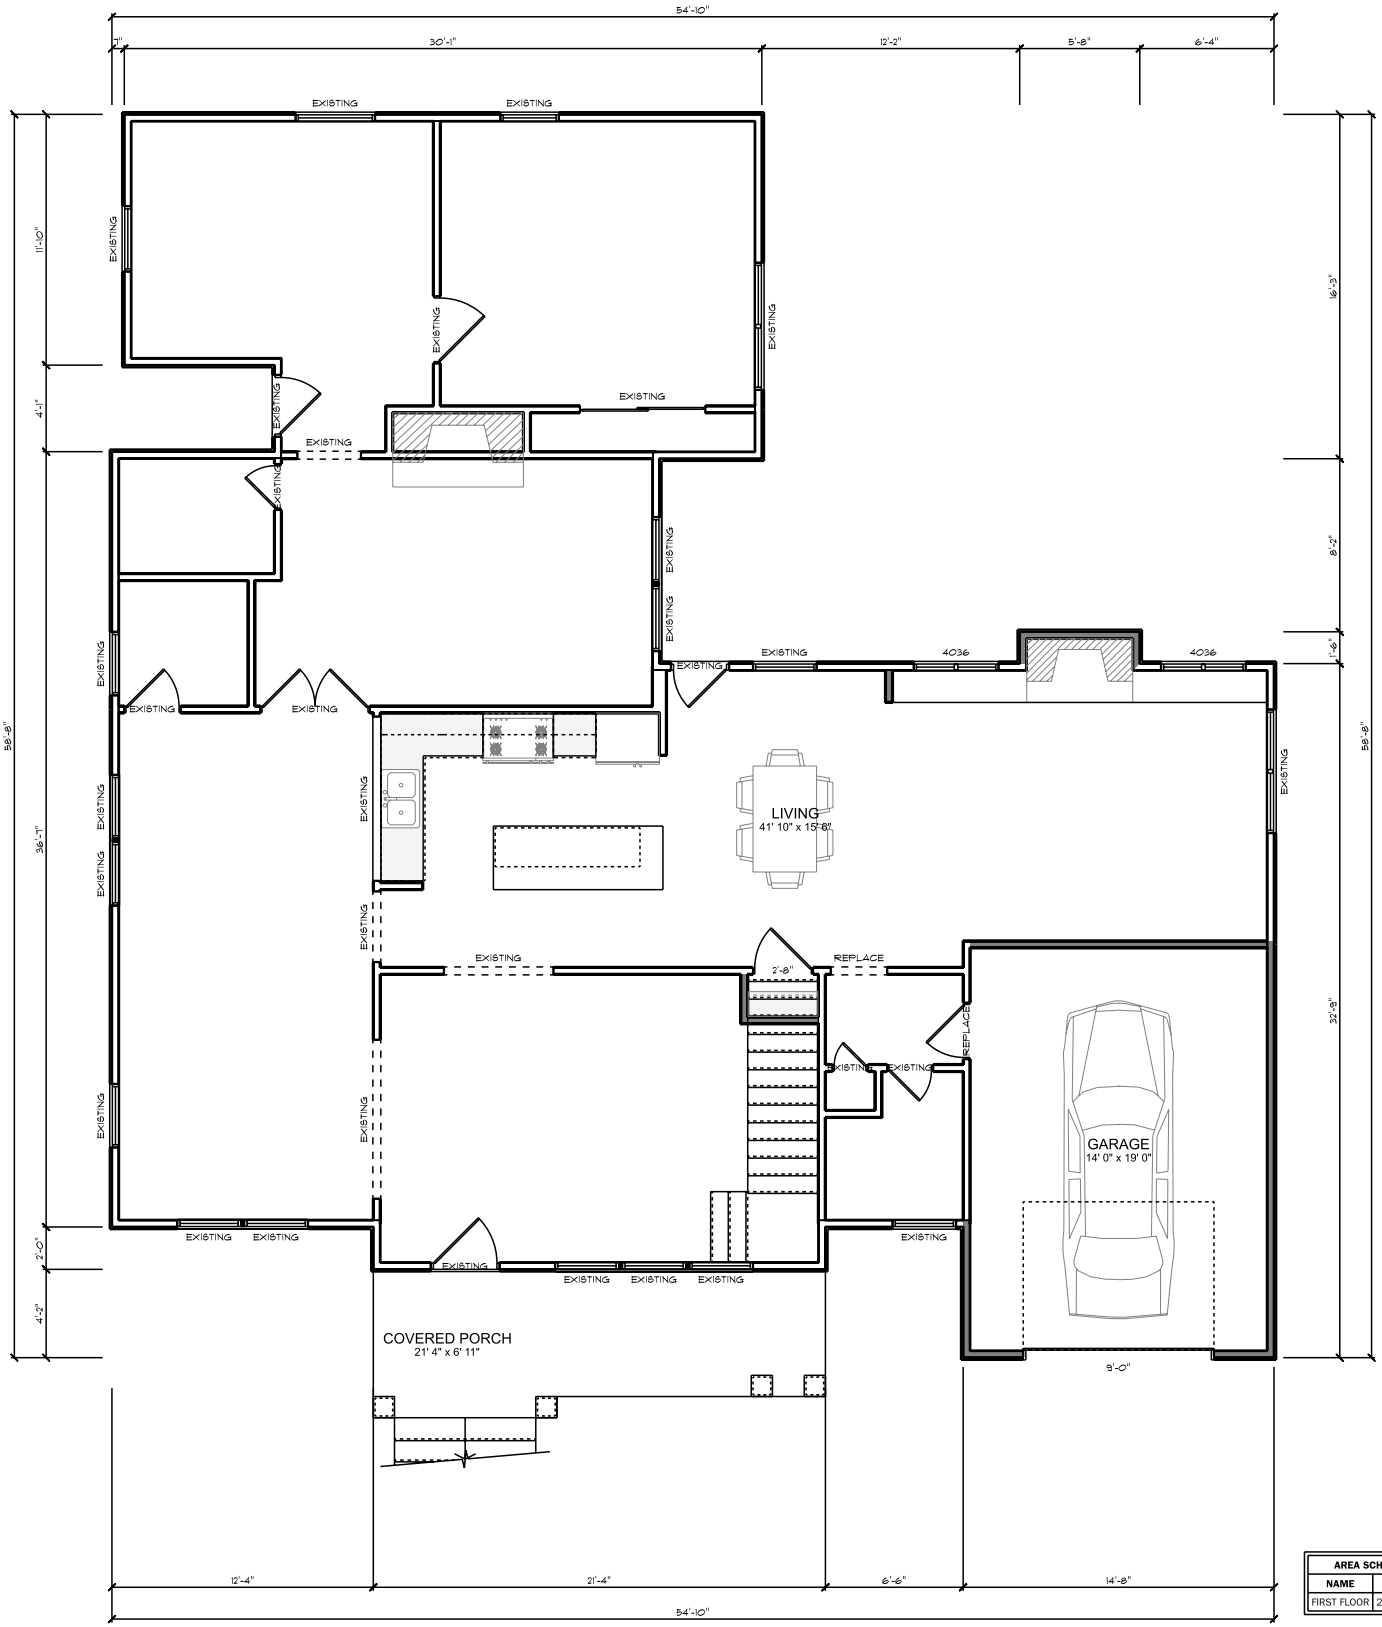


| AREA SCHEDULE | |
|---|---|
| NAME | AREA |
| FIRST FLOOR | 2309.1 sq ft. |