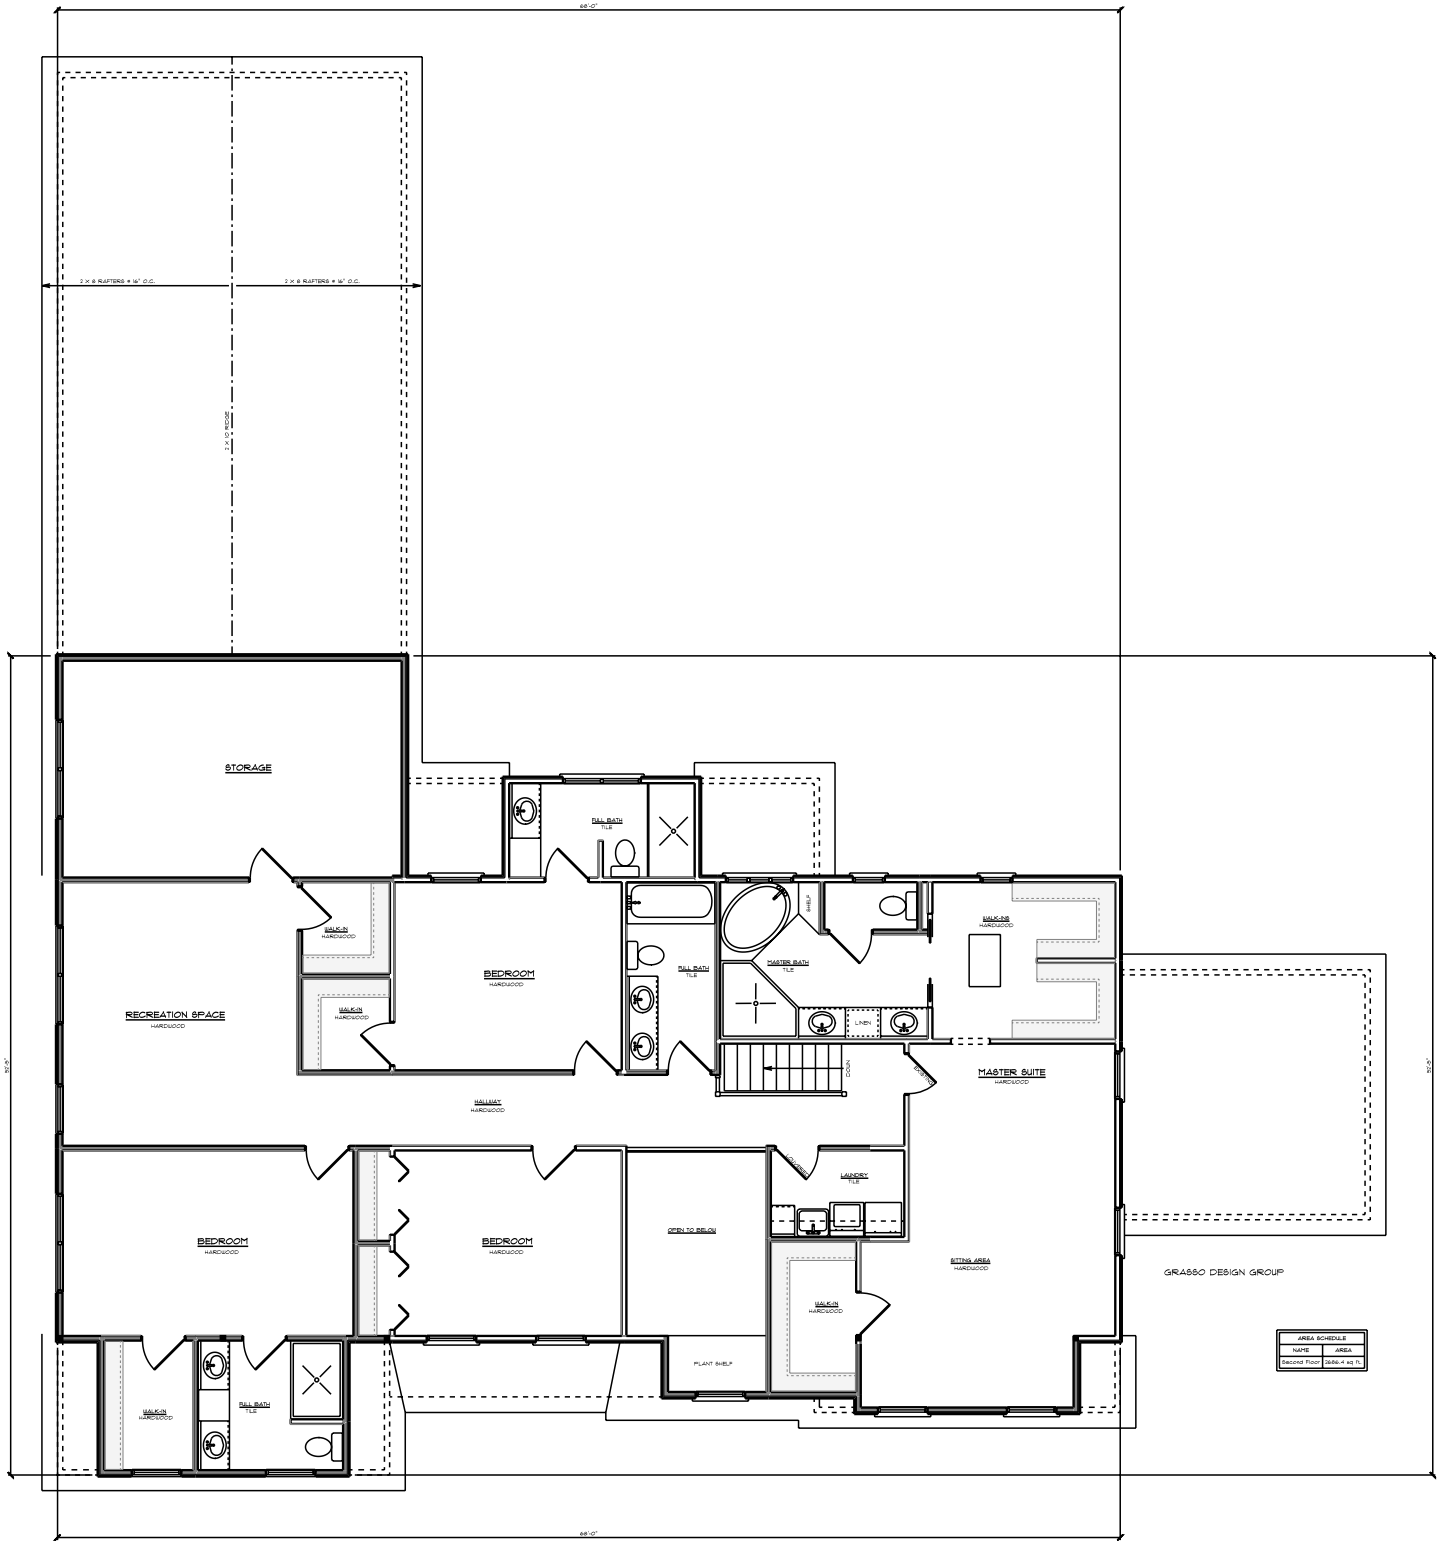
68'-0"
2 × 8 RAFTERS @ 16" O.C.
2 × 8 RAFTERS @ 16" O.C.
2 × 10 FASCIA
STORAGE
RECREATION SPACE
HARDWOOD
WALK-IN
HARDWOOD
WALK-IN
HARDWOOD
BEDROOM
HARDWOOD
FULL BATH
TILE
FULL BATH
TILE
LINEN
MASTER BATH
TILE
SHELF
WALK-IN
HARDWOOD
MASTER SUITE
HARDWOOD
DOOR
HALLWAY
HARDWOOD
BEDROOM
HARDWOOD
BEDROOM
HARDWOOD
OPEN TO BELOW
LAUNDRY
TILE
SITTING AREA
HARDWOOD
WALK-IN
HARDWOOD
PLANT SHELF
WALK-IN
HARDWOOD
FULL BATH
TILE
GRASSO DESIGN GROUP
AREA SCHEDULE
NAME
AREA
Second Floor
2686.4 sq. ft.